REGAL DOOR-OUTSWING-2236-VENT

OUTSIDE ELEVATION

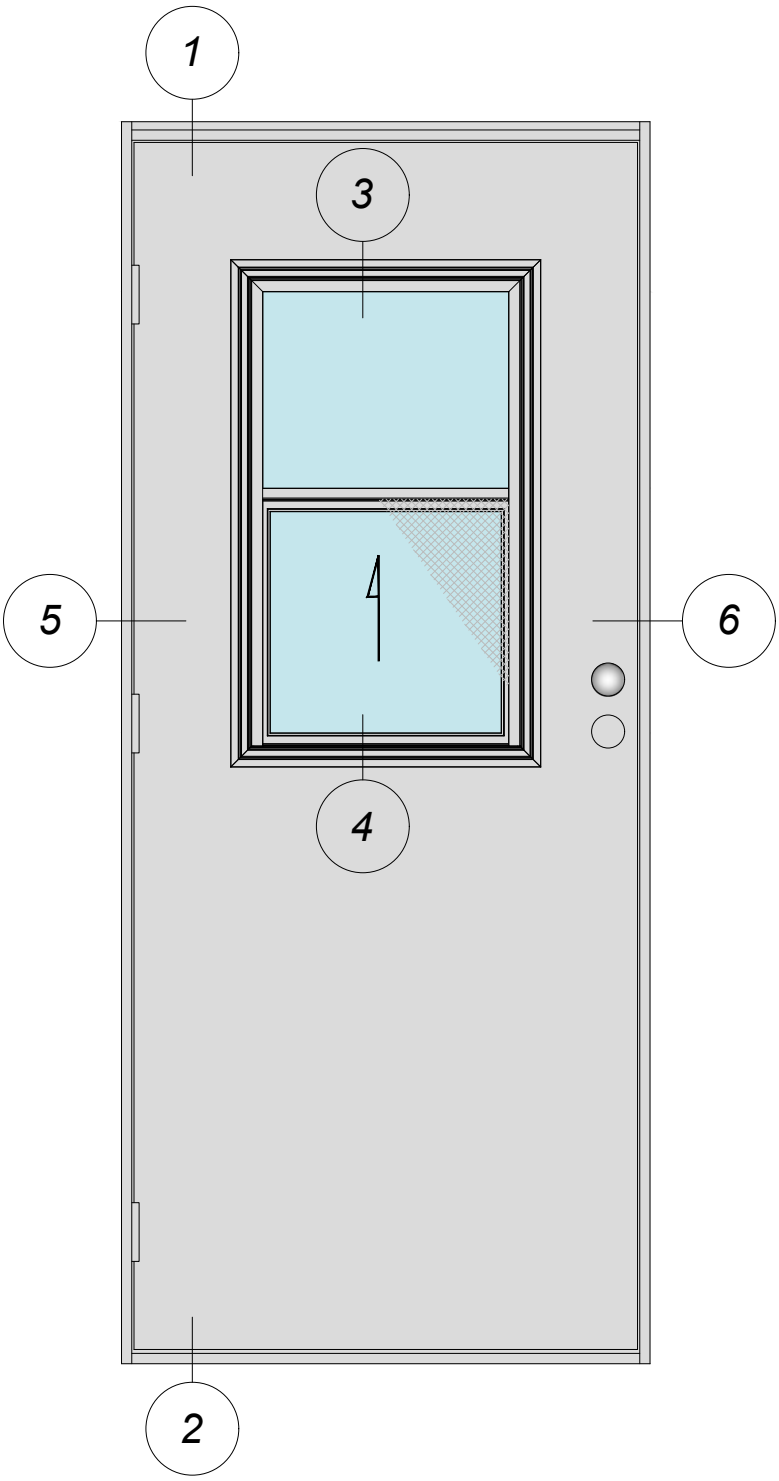

THERMALLY-BROKEN ALUMINUM FRAME + STEEL INSULATED SLAB	
Manufacturer: Regal Aluminum Windows and Railings	
Series: AD-5000	Project: REGAL AD
Name: (AD101) Outswing Door-2236-Vent	Drawing Type: Category
Drawing reference: AD101-01	Date: 26/11/2020

REGAL
177 Drumlin Circle, Concord, ON L4K 3E7
T. 905-738-4375 • 1-800-732-3339
regalaluminum.com | sales@regalaluminum.com

REGAL DOOR-OUTSWING-2236-VENT

HEAD & SILL DETAILS

VERTICAL SECTION

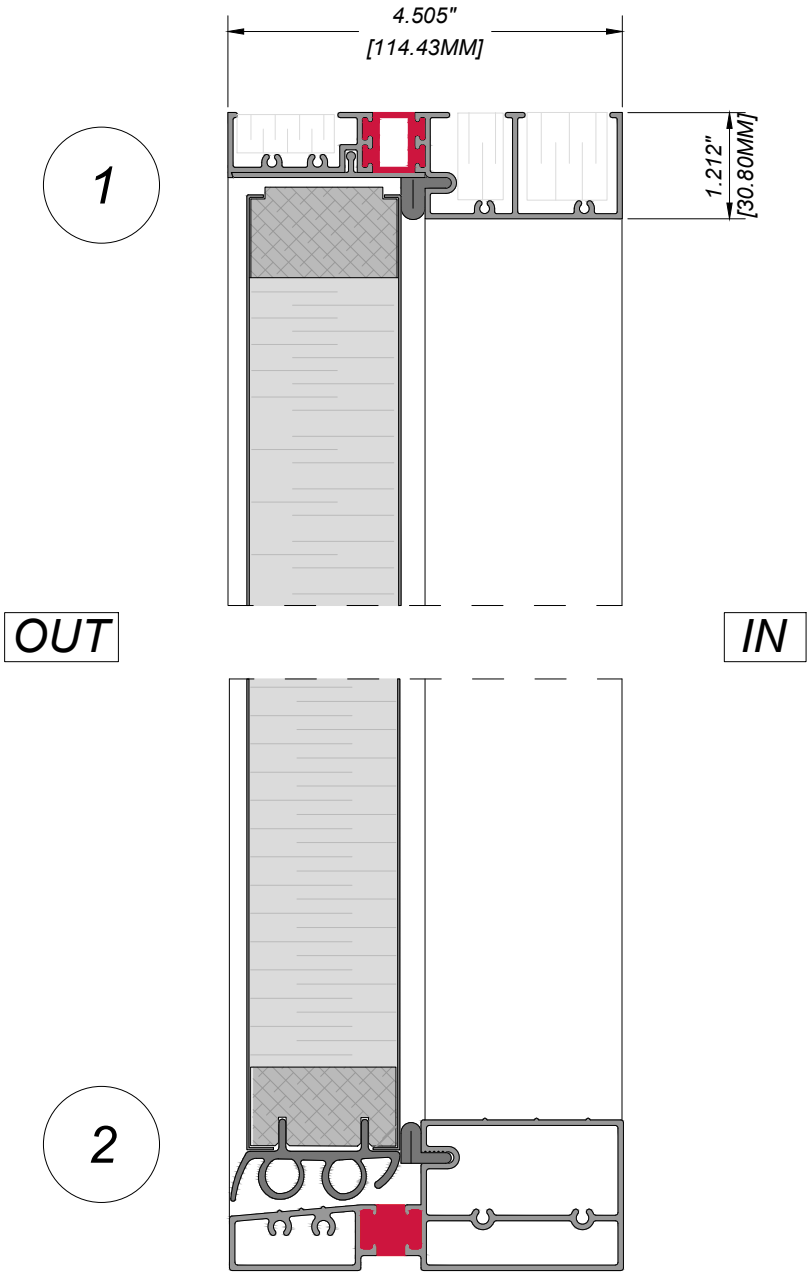

THERMALLY-BROKEN ALUMINUM FRAME + STEEL INSULATED SLAB	
Manufacturer: Regal Aluminum Windows and Railings	
Series: AD-5000	Project: REGAL AD
Name: (AD101) Outswing Door-2236-Vent	Drawing Type: Category
Drawing reference: AD101-02	Date: 26/11/2020

REGAL

177 Drumlin Circle, Concord, ON L4K 3E7
T. 905-738-4375 • 1-800-732-3339
regalaluminum.com | sales@regalaluminum.com

REGAL DOOR-OUTSWING-2236-VENT

VENT FRAME DETAILS

VERTICAL
SECTION

3

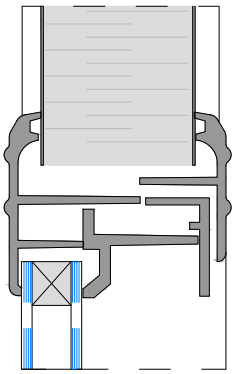

OUT

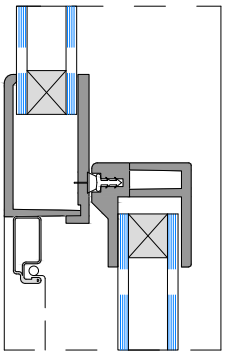

IN

4

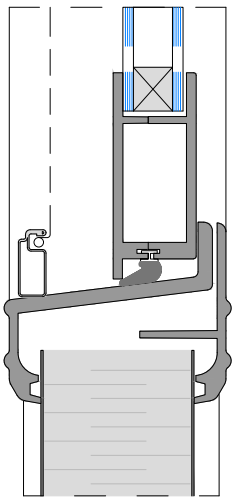

THERMALLY-BROKEN ALUMINUM FRAME + STEEL INSULATED SLAB	
Manufacturer: Regal Aluminum Windows and Railings	
Series: AD-5000	Project: REGAL AD
Name: (AD101) Outswing Door-2236-Vent	Drawing Type: Category
Drawing reference: AD101-03	Date: 26/11/2020

REGAL
177 Drumlin Circle, Concord, ON L4K 3E7
T. 905-738-4375 • 1-800-732-3339
regalaluminum.com | sales@regalaluminum.com

REGAL DOOR-OUTSWING-2236-VENT

JAMB DOOR DETAILS

HORIZONTAL
SECTION

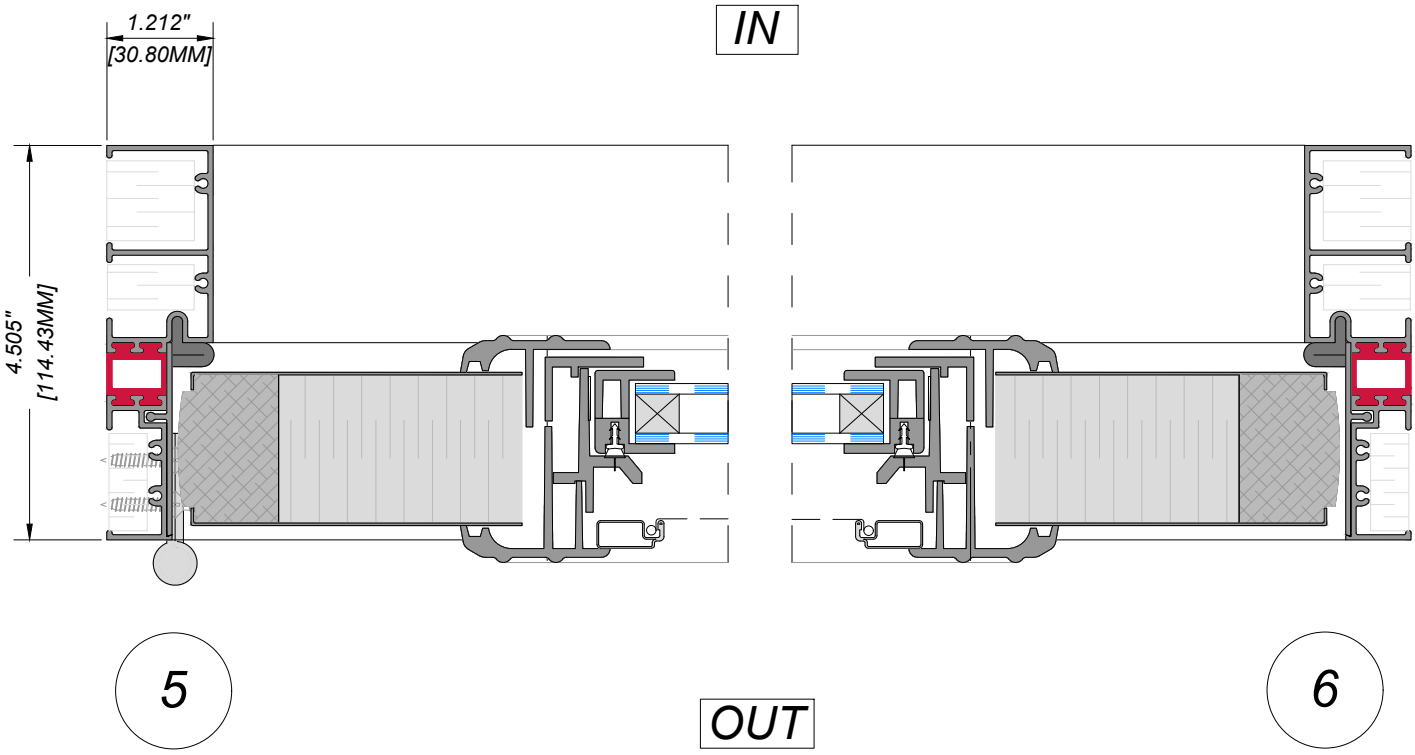

THERMALLY-BROKEN ALUMINUM FRAME + STEEL INSULATED SLAB	
Manufacturer: Regal Aluminum Windows and Railings	
Series: AD-5000	Project: REGAL AD
Name: (AD101) Outswing Door-2236-Vent	Drawing Type: Category
Drawing reference: AD101-04	Date: 26/11/2020

REGAL

177 Drumlin Circle, Concord, ON L4K 3E7
T. 905-738-4375 • 1-800-732-3339
regalaluminum.com | sales@regalaluminum.com